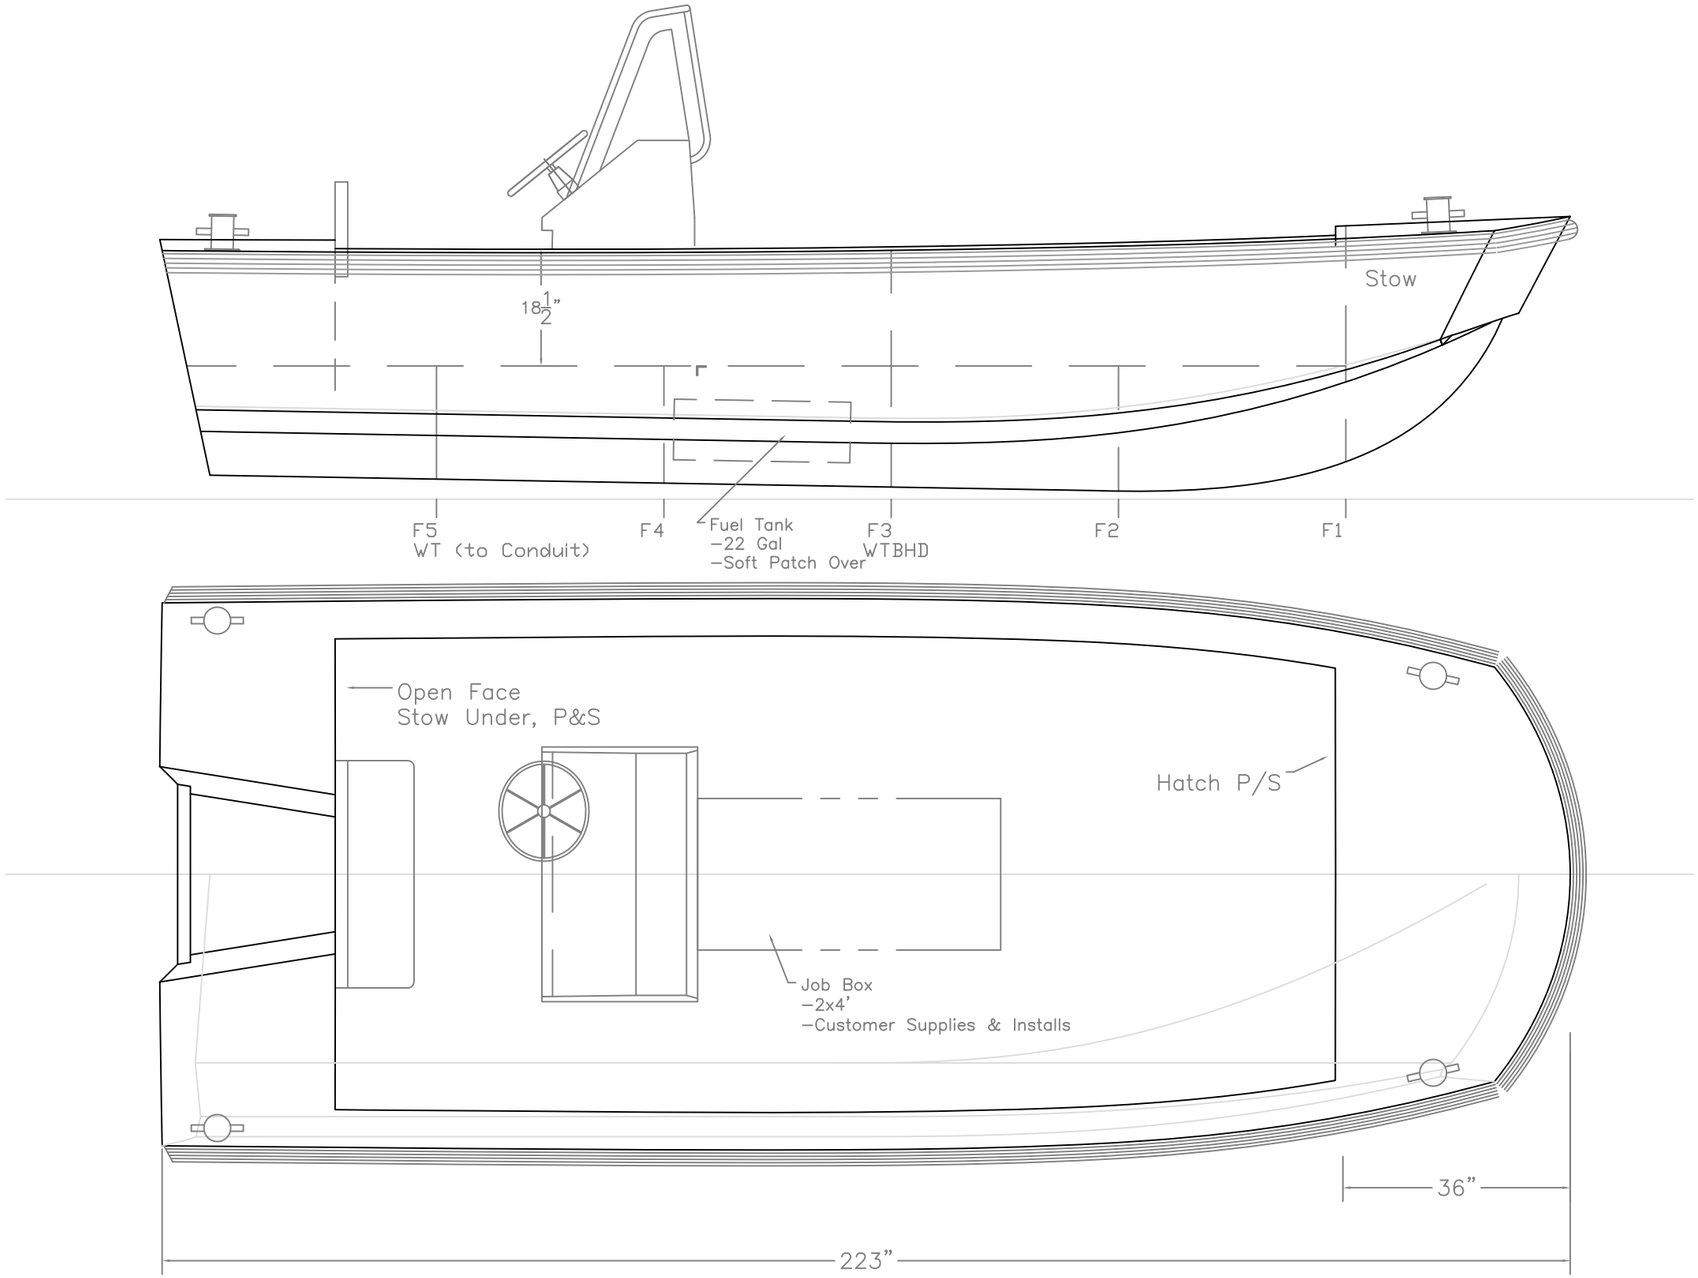

PLAN & PROFILE

S–185: 18'6" x 7'4" Work Sled

For: NYDEC

SCALE	DES/DWN	DATE
1/2" = 1'	WAL	2/11/08

REV.	DESCRIPTION
12/9/13	Tank to 22 gal for EPA, Job Box Note

Response Marine, Inc.
Newburyport, MA, www.responsemarine.com

REV 12/9/13

DWG NO. 293–01, R1